Permit #F00023946-B

FilmL.A., Inc.
1201 W. 5th Street, Suite T-800
Los Angeles, CA 90017
t: (213)977-8600 - f: (213)977-8601
www.filmla.com

Summary Information

Permit No: F00023946-B **Type of Permit:** FILMING **Release Date:** 02/01/2010

Production Company CBS CORPORATION

Insured Company Name CBS CORPORATION
Contact Phone No. 1 212-975-4321
Contact Phone No. 2
Fax
Address 4024 RADFORD AVE
STUDIO CITY, California 91608

Production Title 90210 EPISODE 221

Type of Production TV Drama

Producer Michael Pendell

Director James Conway

1st AD Robin Oliver

Production Manager Neal Lundell

FilmL.A. Coordinator Daniel Alvarez

Location Manager Diane Friedman
Primary Phone Mobile - 323-353-8662
Secondary Phone Office - 310-727-2800

Location Assistant Laura Brown
Primary Phone Office - 310-592-1774
Secondary Phone

Fees

FILMLA FILM PERMIT RIDER FEE $100.00

Total Permit Fee $100.00

Number of Locations 1

NOT A PERMIT

Permit #F00023946-B

FilmL.A., Inc.
1201 W. 5th Street, Suite T-800
Los Angeles, CA 90017
t: (213)977-8600 - f: (213)977-8601
www.filmla.com

Summary Information — Location

Permit Number F00023946-B
Production Company CBS CORPORATION
Insured Company CBS CORPORATION
Production Title 90210 EPISODE 221

Location Manager Diane Friedman
Primary Phone Mobile - 323-353-8662
Secondary Phone Office - 310-727-2800

Location Address Sunset Blvd, Schrader Blvd - Cherokee Ave, Los Angeles, CA, 90028

Location Names

Location Type Street

Location Description

Film Dates 2/2/2010 - 2/2/2010 09:00 - 15:00

Open or Closed to the Public Closed

Generic Conditions
All Vehicles must be parked legally.
Must Maintain 5' Clearance on Sidewalks/Walkways
Must maintain local/emergency access
No Cast and Crew parking on areas streets.
No interference with merchant activity
Traffic Officers Required

Please see attached document Sunset btw Seward & Cherokee SS curb - 90210.pdf

Equipment on Location

Type	Quantity
5 or 10 ton trucks	6
Cast/Crew vehicles	75
Cube Trucks	3
Generator	1
Motor Homes	4
Picture vehicles	5
Semi Trucks	3
Stakebed Trucks	3
Vans	4

Personnel on Location

Type	Quantity
Cast	3
Crew	85
Extras	20
Off-Duty/Retired LAPD Officer(s)	2

Filming Activities Atmospheric Smoke Effects; Drive ups & away; Intermittent pedestrian control; Intermittent traffic control - 2 minutes standard; Car crosses intersection and parks on the South Side of Sunset; Car traveling eastbound on Sunset Blvd stops at Seward St; Dialogue in car; PICTURE VEHICLE SIMULATING OVERHEATED CAR;

Jurisdiction **Political:** Los Angeles City - Council District 04 **Police:** Los Angeles Police Department **Fire:** Los Angeles City

Location Notes

Coordinator Note camera position in traffic lane at officer's discretion from 0900-1500

Coordinator Note RIDER B ADDS ATMOSPHERIC SMOKE EFFECT, PICTURE VEHICLE SIMULATING OVERHEATED CAR

Parking

Base Camp
Location Type : To Be Determined
Street :

Crew Parking
Location Type : To Be Determined
Street :

NOT A PERMIT

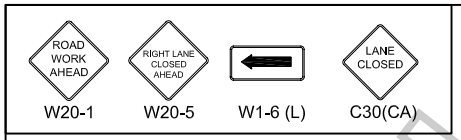

ALL TRAFFIC CONTROL WILL BE INSTALLED AND CONFORM TO THE MUTCD AND WATCH MINIMUM REQUIREMENTS

CBS PRODUCTIONS
"90210"

FILM L.A. :
DANIEL ALVAREZ

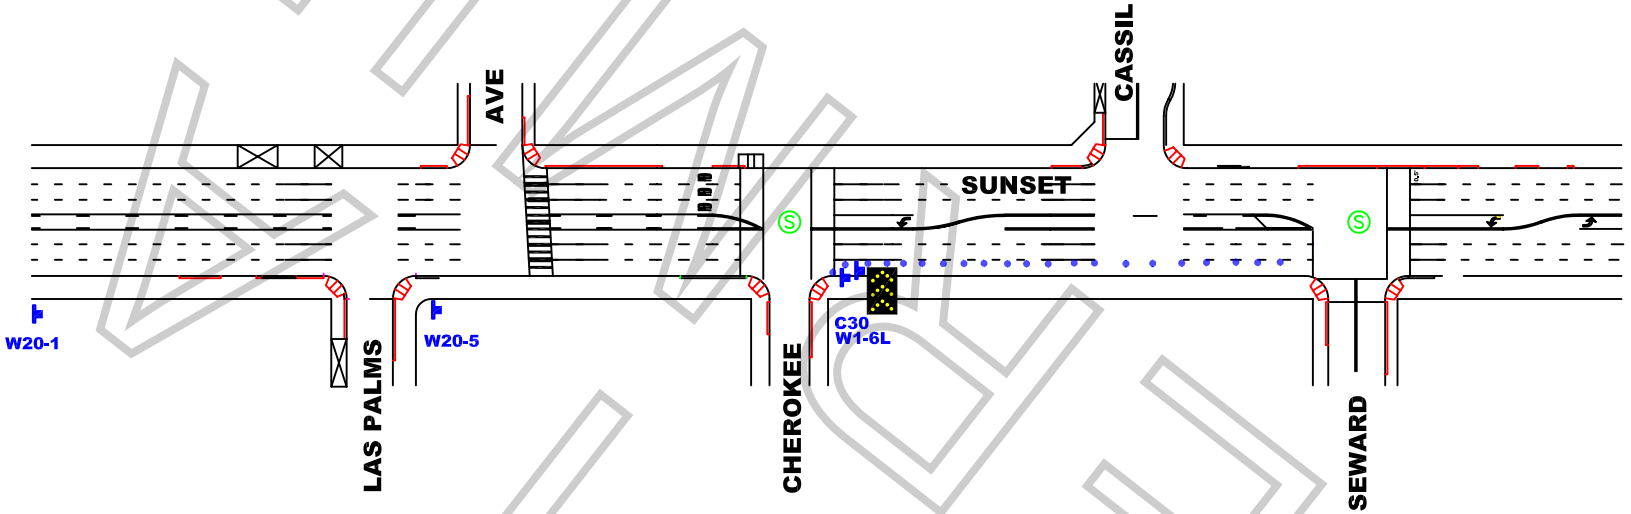

WORK ZONE TRAFFIC CONTROL PLAN GENERAL NOTES

1. **DATE/TIME: 2-2-10 FROM 09:00 HOURS TO 15:00 HOURS.**
2. ALL SIGNING, STRIPING, AND TRAFFIC CONTROL DEVICES SHALL CONFORM TO THE (CURRENT) STATE OF CALIFORNIA DEPARTMENT OF TRANSPORTATION (CALTRANS) STANDARD PLANS AND STANDARD SPECIFICATIONS, CALIFORNIA MUTCD, AND ANY ADDENDUMS THERETO, AND AS SHOWN ON THESE PLANS, SYMBOLS AND ABBREVIATIONS USED ARE SHOWN ON CALTRANS STANDARD PLANS A10A&B, A20A-D, AND A24A-E.
3. THERE WILL BE NO INTERFERENCE WITH TRAFFIC SIGNALS OR CROSSWALKS.
4. CONES WILL BE 28" MINIMUM HEIGHT AND HAVE REFLECTORIZED SLEEVES FOR NIGHT WORK.
5. POLICE WILL DIRECT TRAFFIC IF NECESSARY.

UCL BARRIDADE COMPANY.
2334 E. EIGHTH ST., CA 90021
*Ph: (213) 622-9775 * Fax: (213) 622-9790*
CA Lic # 805357
TRAFFIC PLAN DRAWN BY:
E. RAMIREZ
Traffic control plan is drawn per MUTCD & 2009 Work Area Traffic Control Handbook

TRAFFIC CONTROL FOR:
CBS PRODUCTIONS
"90210"

PROJECT LOCATION:
SOUTH SIDE SUNSET
BETWEEN CHEROKEE & SEWARD ST
CURB ONLY
CITY OF LOS ANGELES, CA

LOCATION CONTACT:
DIANE FRIEDMAN
MOBILE # 323.353.8662

Project	Sheet
Date	1 OF 1
Scale: N.T.S.	

Permit #E0023946-B

FILMLA